ALL DOCUMENTS TO BE CHECKED ON SITE.

DO NOT SCALE

IF IN DOUBT - ASK LDP
NO WORK TO COMMENCE ON SITE PRIOR TO PLANNING CONSENT BEING OBTAINED AND BUILDING REGULATIONS APPROVED.

© COPYRIGHT
NOT TO BE REPRODUCED WITHOUT THE WRITTEN AUTHORITY OF LDP.

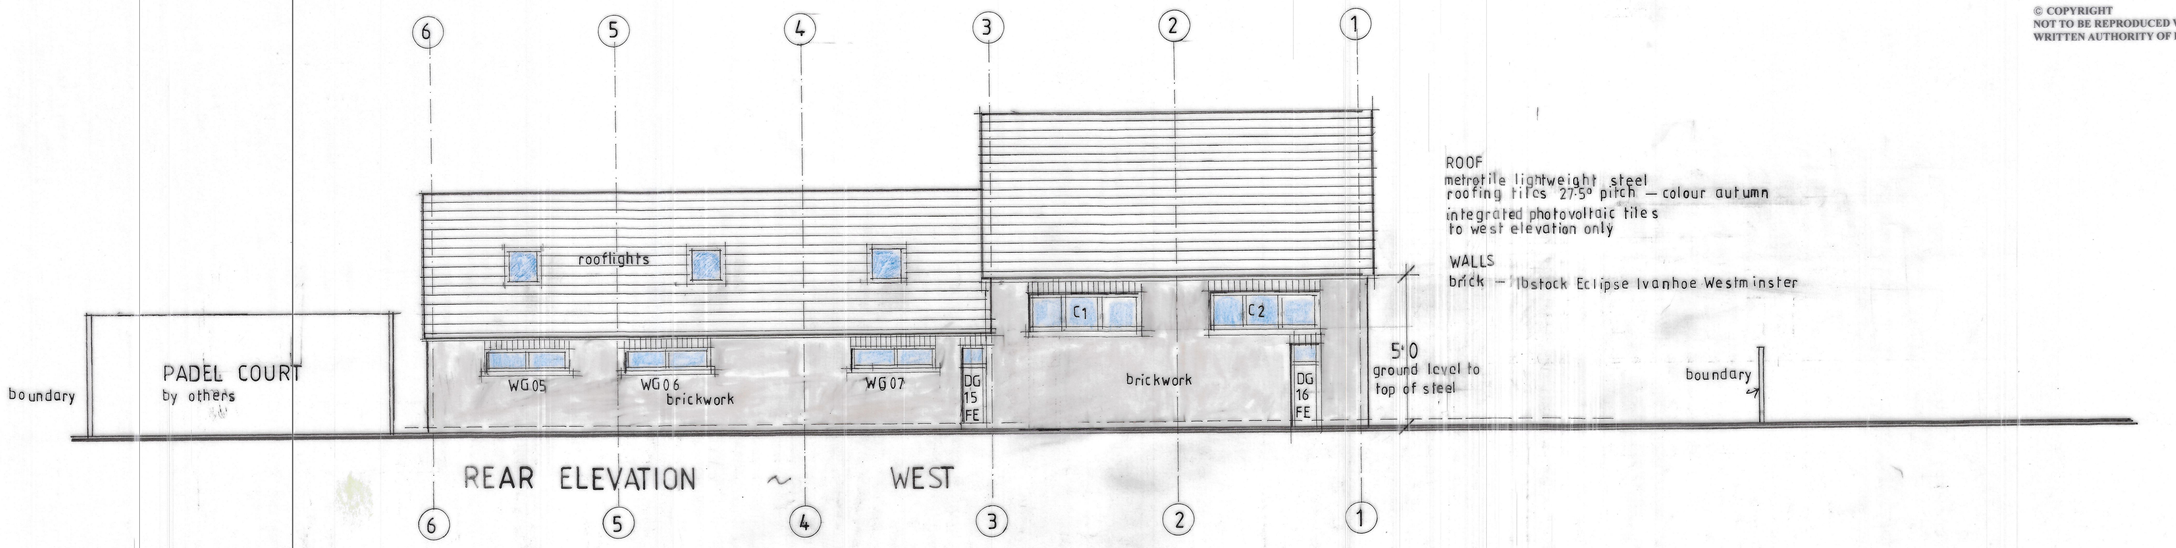

REAR ELEVATION ~ WEST

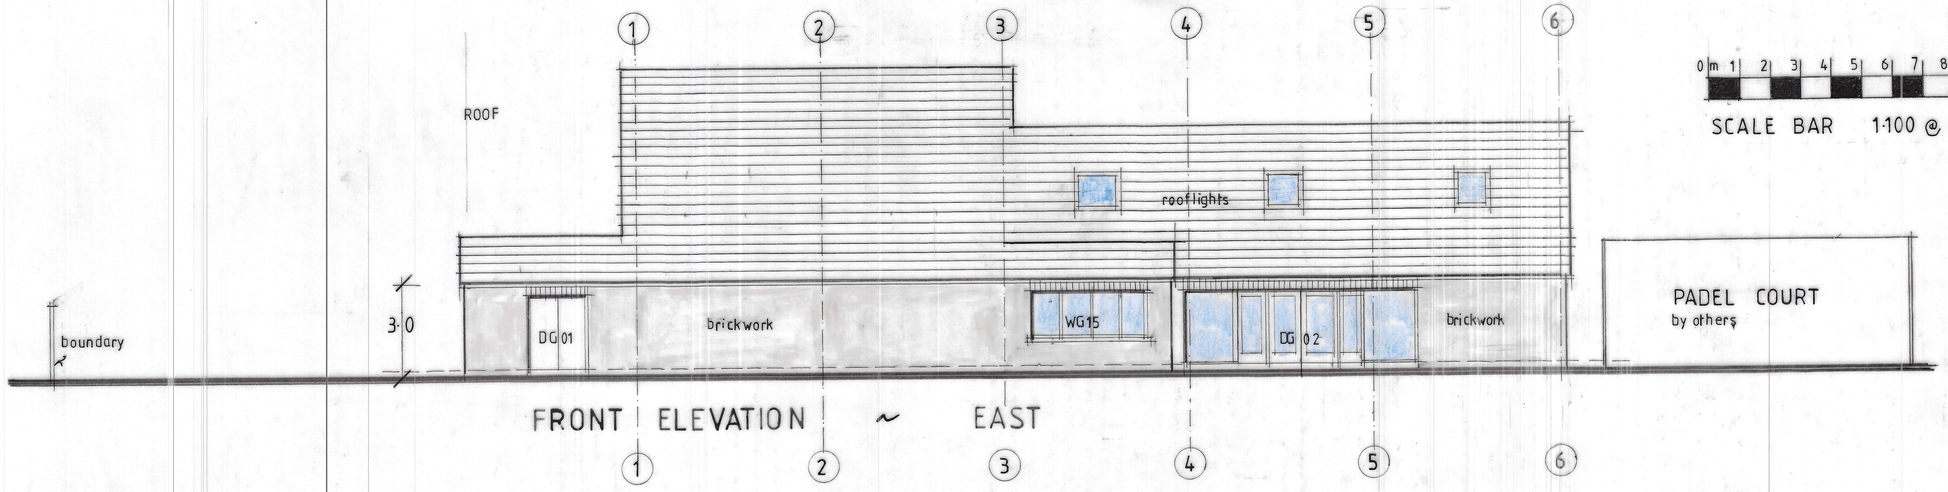

FRONT ELEVATION ~ EAST

SCALE BAR 1·100 @ A1

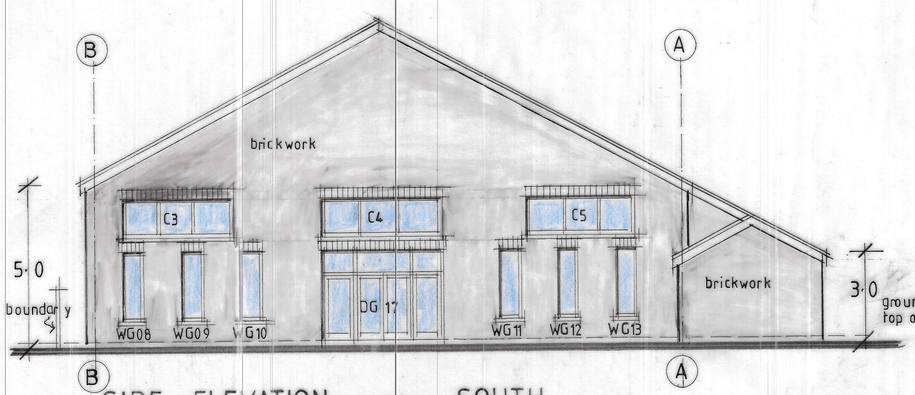

SIDE ELEVATION ~ SOUTH

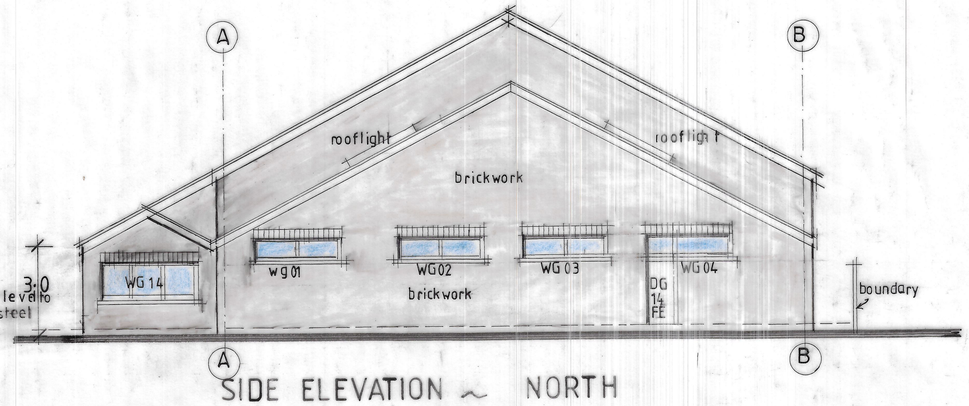

SIDE ELEVATION ~ NORTH

LYME GREEN
LONDON ROAD A523
MACCLESFIELD SK11 0JX

PROPOSED COMMUNITY HALL

PLANNING

LOCKSIDE DESIGN PARTNERSHIP
ARCHITECTURAL + HISTORIC BUILDING CONSULTANTS
Lockside Mill St. Martins Road Marple, Stockport SK6 7BZ
Telephone: 0161-427-7721 Fax: 0161-427-7722
www.locksidedesign.co.uk

26·G02·12 1·100